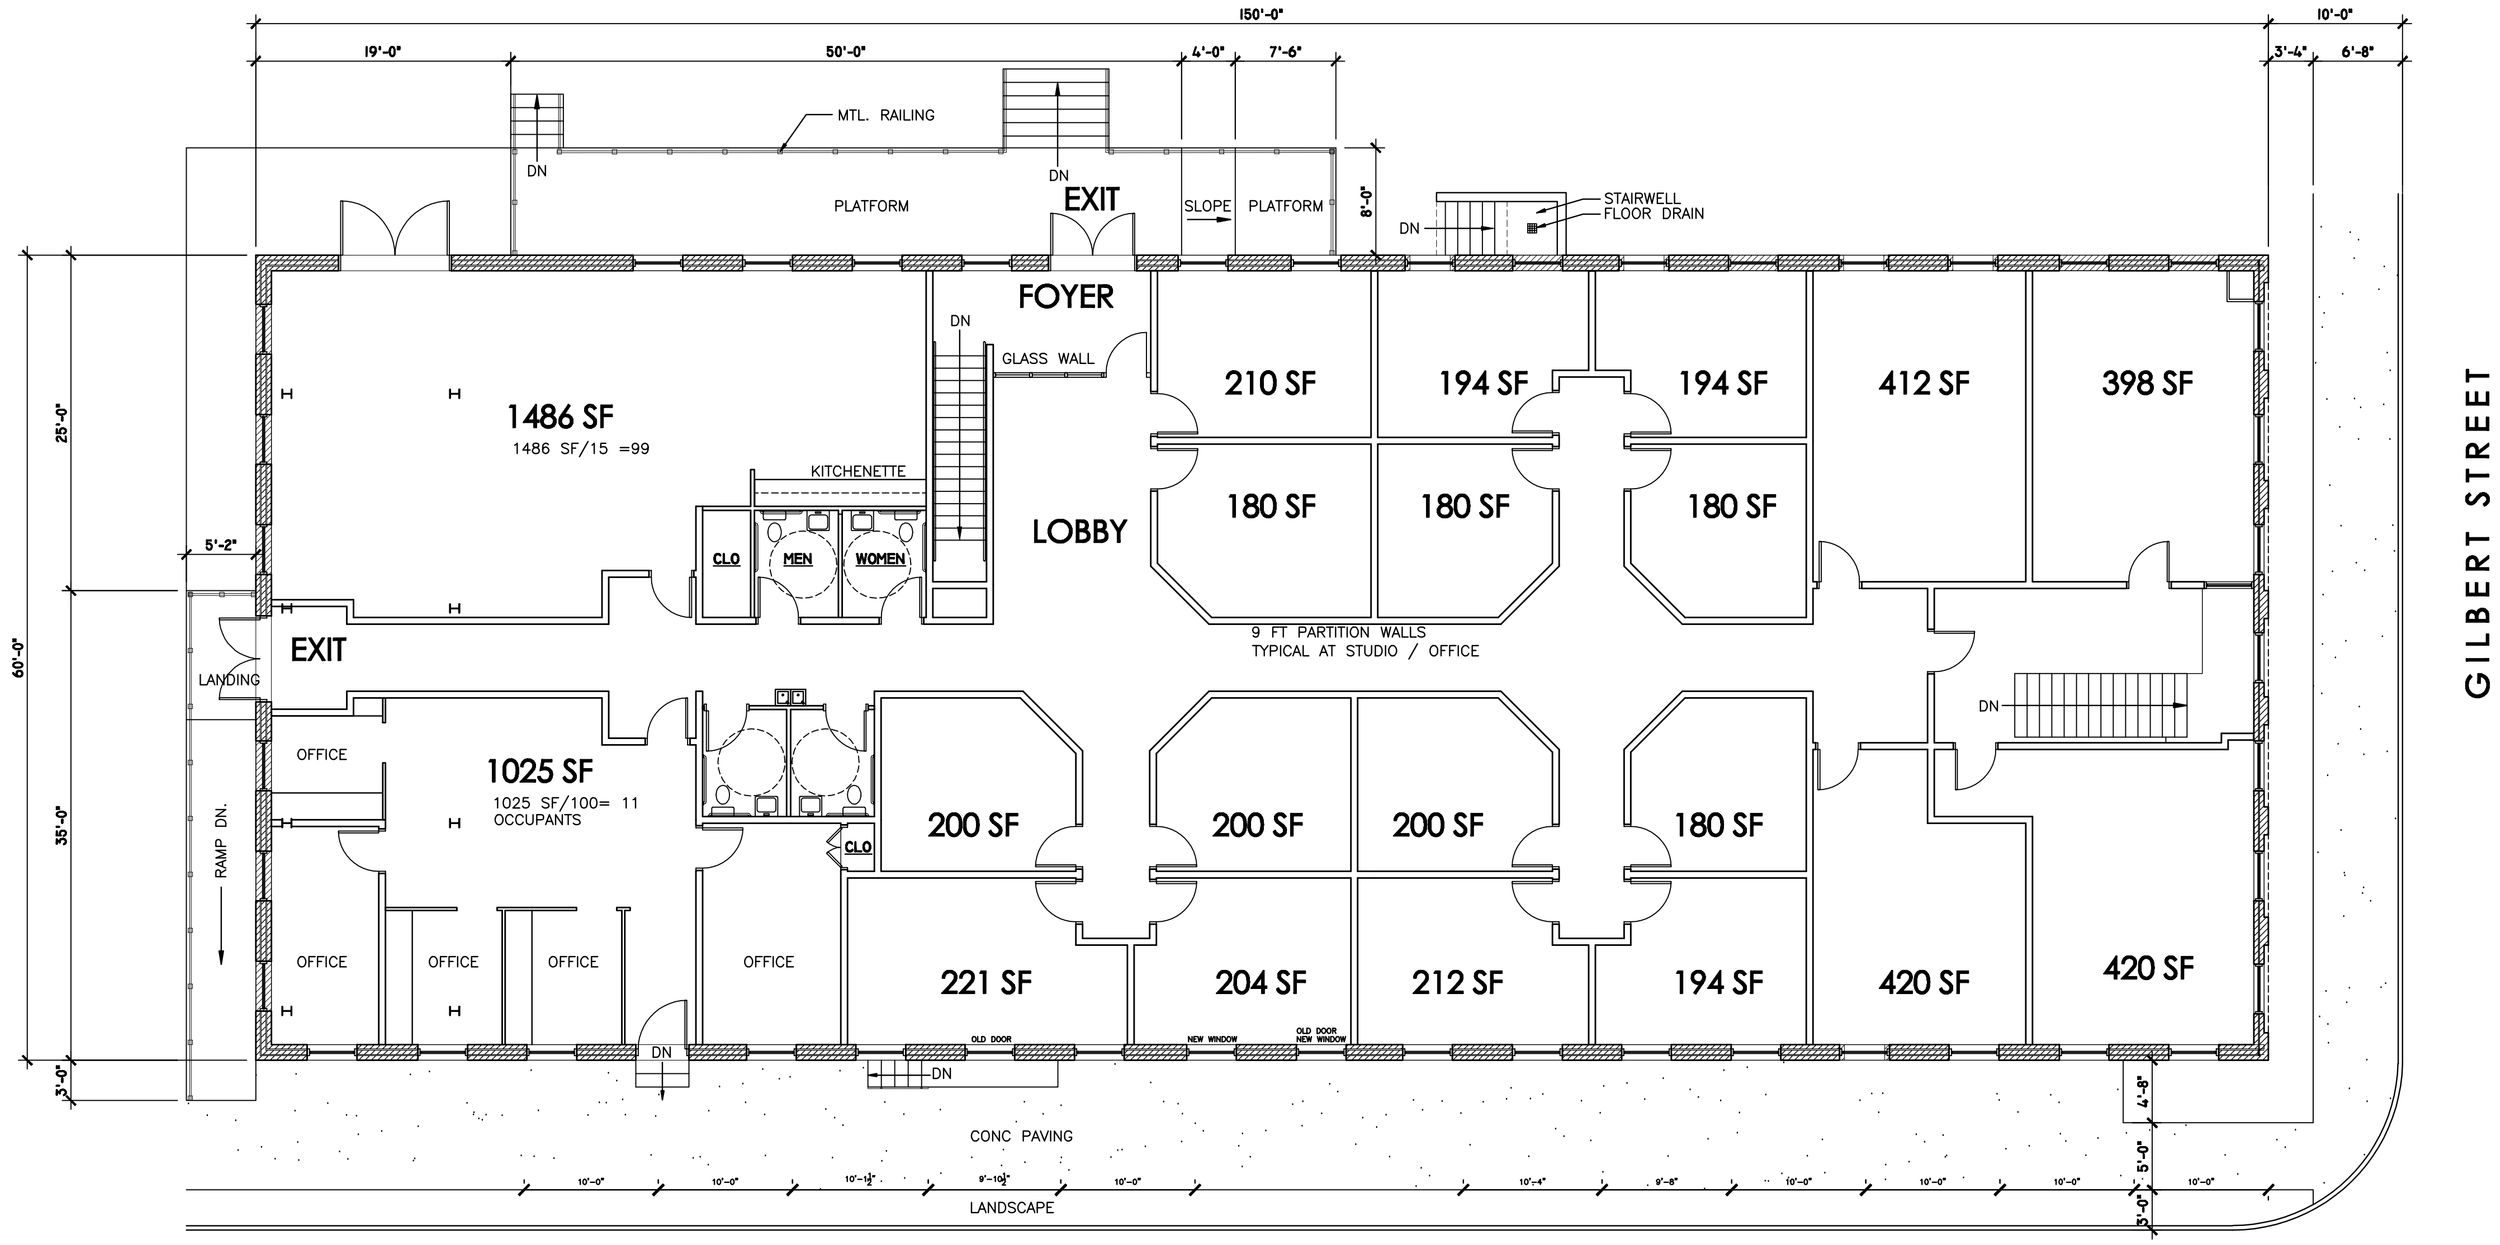

PROPOSED UPPER FLOOR PLAN

SCALE: 1/8" = 1'-0"

0 4' 8' 16'

N

Designsynergy
Architect . Engineer . Planner
Design/Builder

5540 McNeely Drive, Suite 201
Raleigh, NC 27612
Phone: (919) 783-5665
Fax: (919) 783-5642

CERTIFICATION

PRELIMINARY–DO NOT USE FOR CONSTRUCTION

CLIENT

LEWIS AND CLARK

DURHAM, NORTH CAROLINA

PROJECT

RENOVATION OF EXISTING BUILDING

801 GILBERT STREET
DURHAM, NORTH CAROLINA

ALL ELEVATIONS AND DIMENSIONS MUST BE VERIFIED BY CONTRACTOR(S), MATERIAL SUPPLIERS AND SUBCONTRACTORS. ANY DISCREPENCY BETWEE ACTUAL CONDITIONS AND THESE DOCUMENTS MUS BE PROVIDED IN WRITING TO THE ARCHITECT/ENGINEEER PRIOR TO ORDERING AND/O INSTALLING ANY ASSEMBLIES.

THIS DESIGN IS THE PROPERTY OF DESIGNSYNERG P.A. AS AN INSTRUMENT OF SERVICE AND SHALL NOT BE REPRODUCED IN WHOLE OR IN PART AND IS NOT TO BE USED ON ANY OTHER PROJECT WITHOUT THE WRITTEN PERMISSION OF DESIGNSYNERGY, P.A.

© 2007

DESIGNSYNERGY, P.A.

REVISIONS

MARK	DATE	DESCRIPTION

PROJECT NO:	07197
DATE:	12/12/07
DRAWN BY:	DESAI
CHK'D BY:	AOL

SHEET TITLE

PROP. UPPER FLOOR PLAN

SHEET **A1.02**

OF

SCALE: